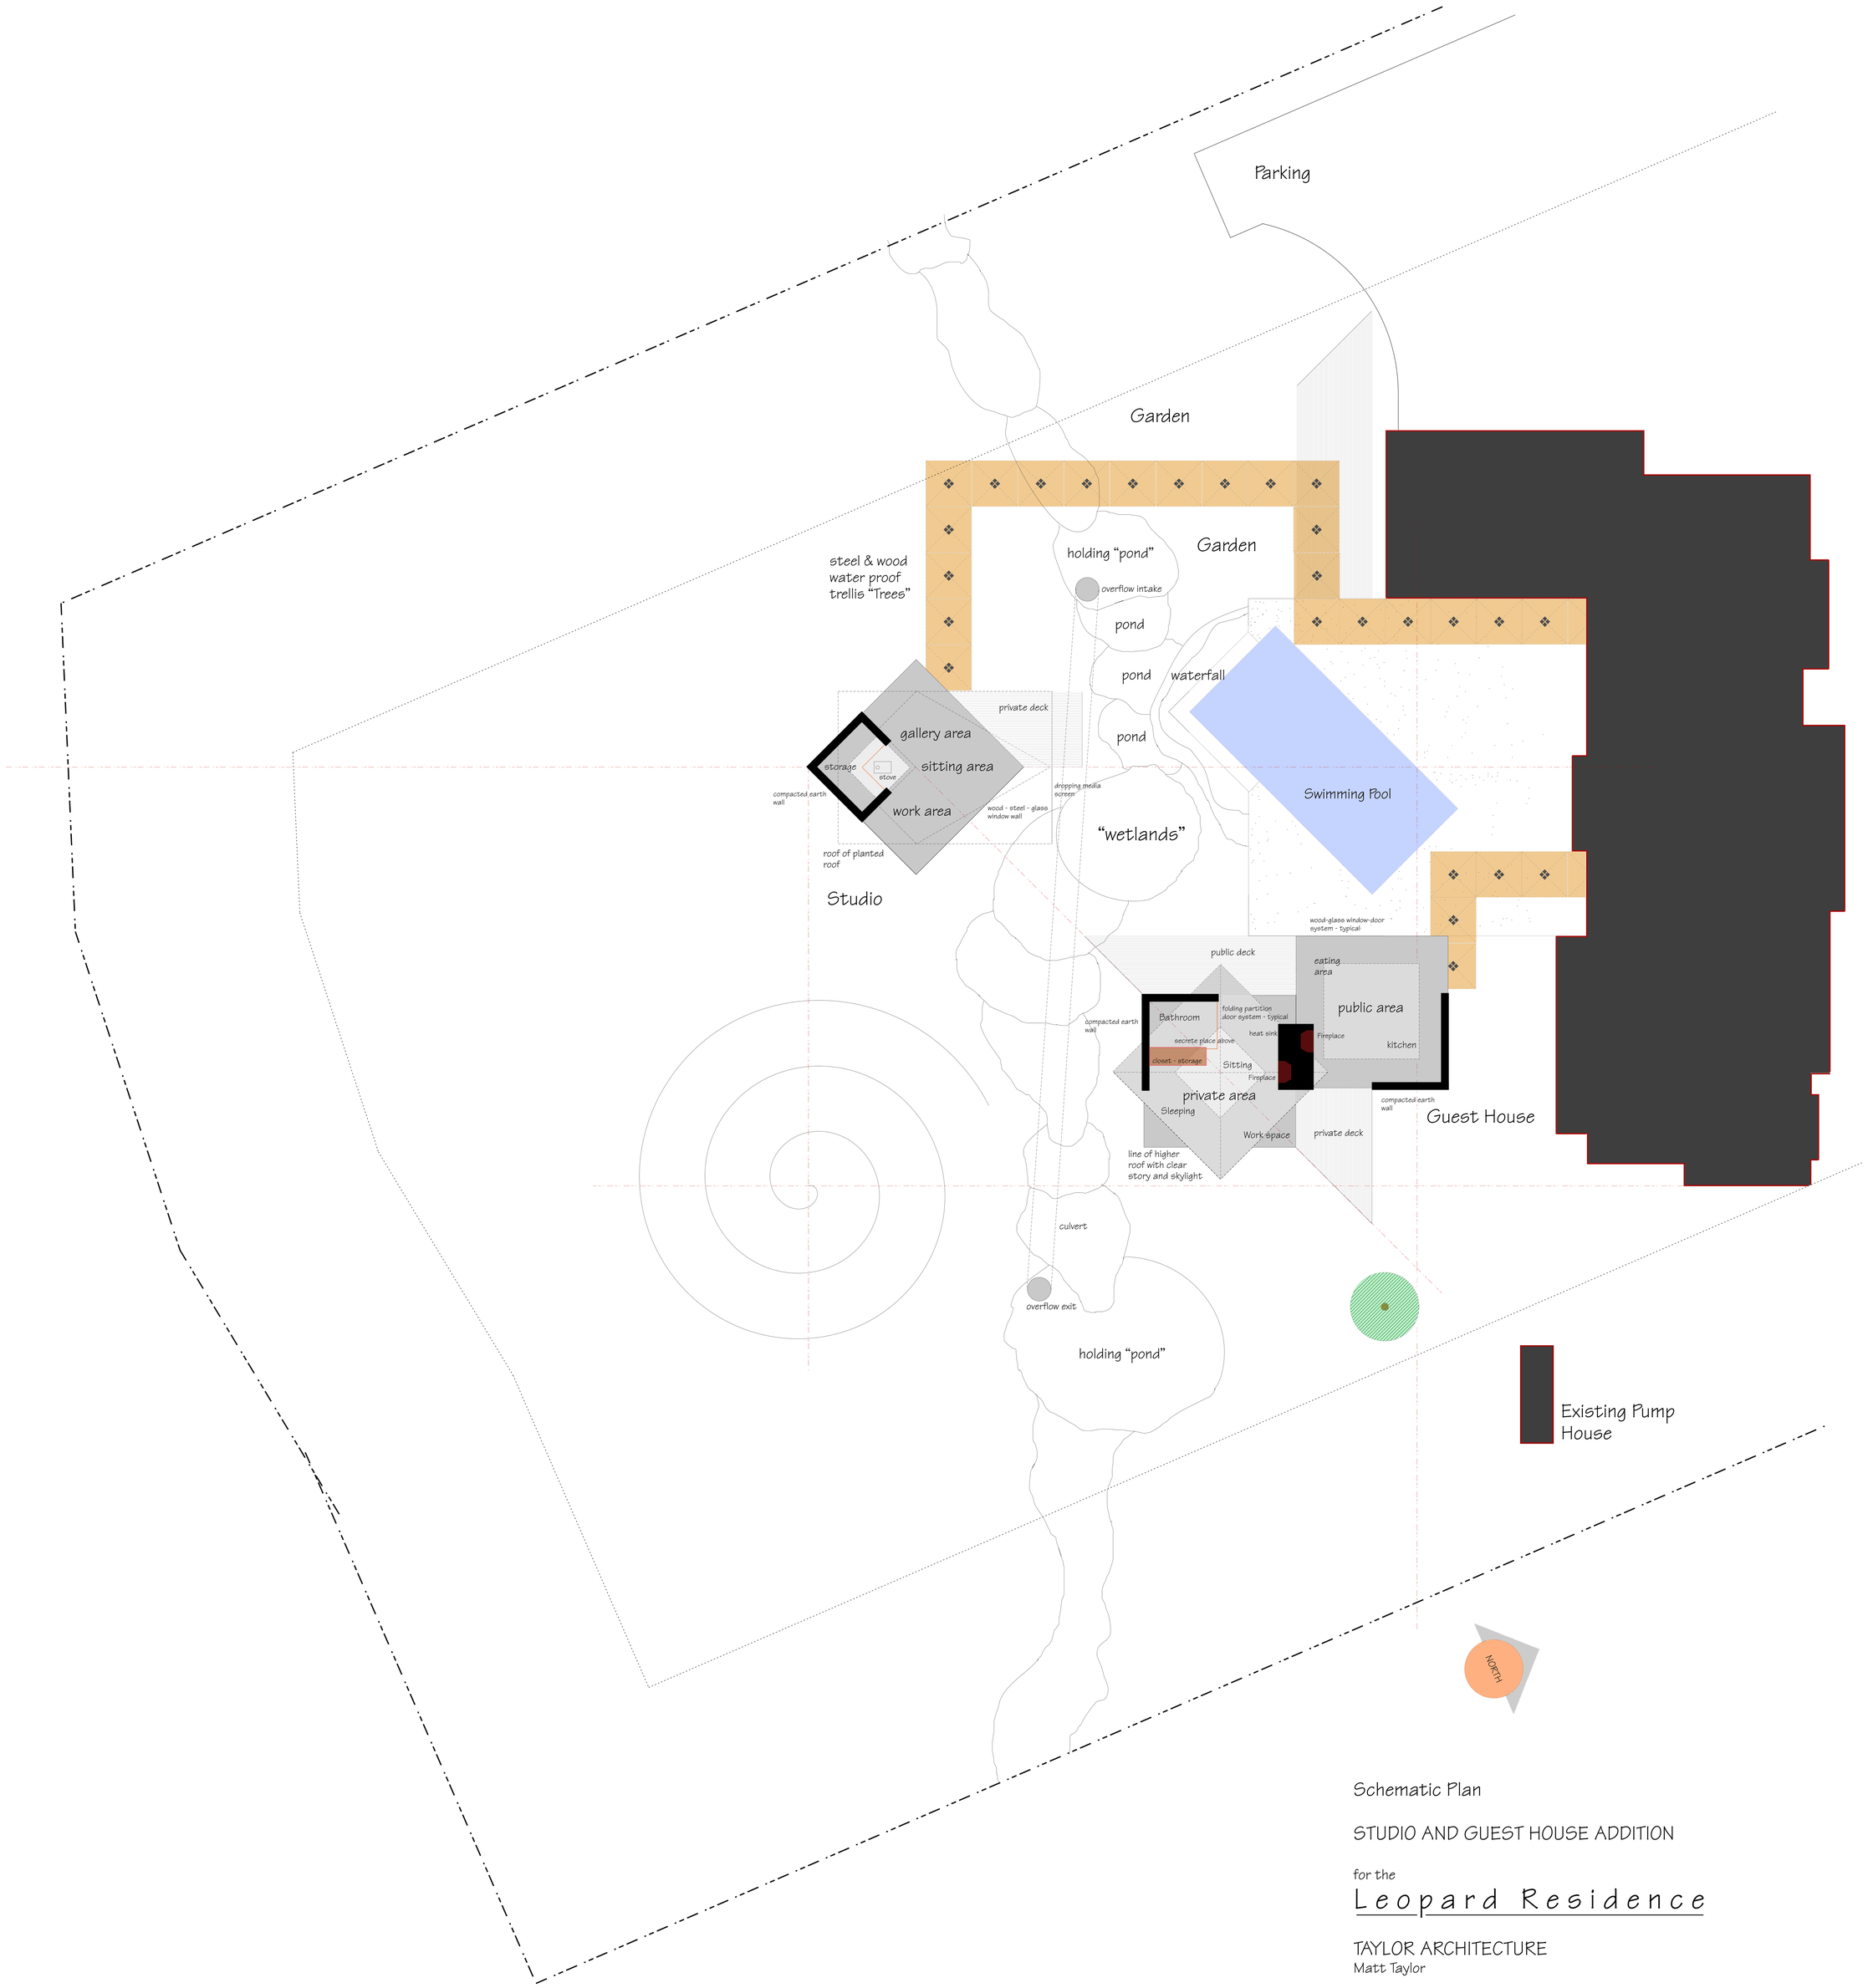

Schematic Plan

STUDIO AND GUEST HOUSE ADDITION

for the

Leopard Residence

TAYLOR ARCHITECTURE
Matt Taylor

0 5 15 30
Scale in Feet

May 5, 2006

Sheet SD 1
ver 1.6